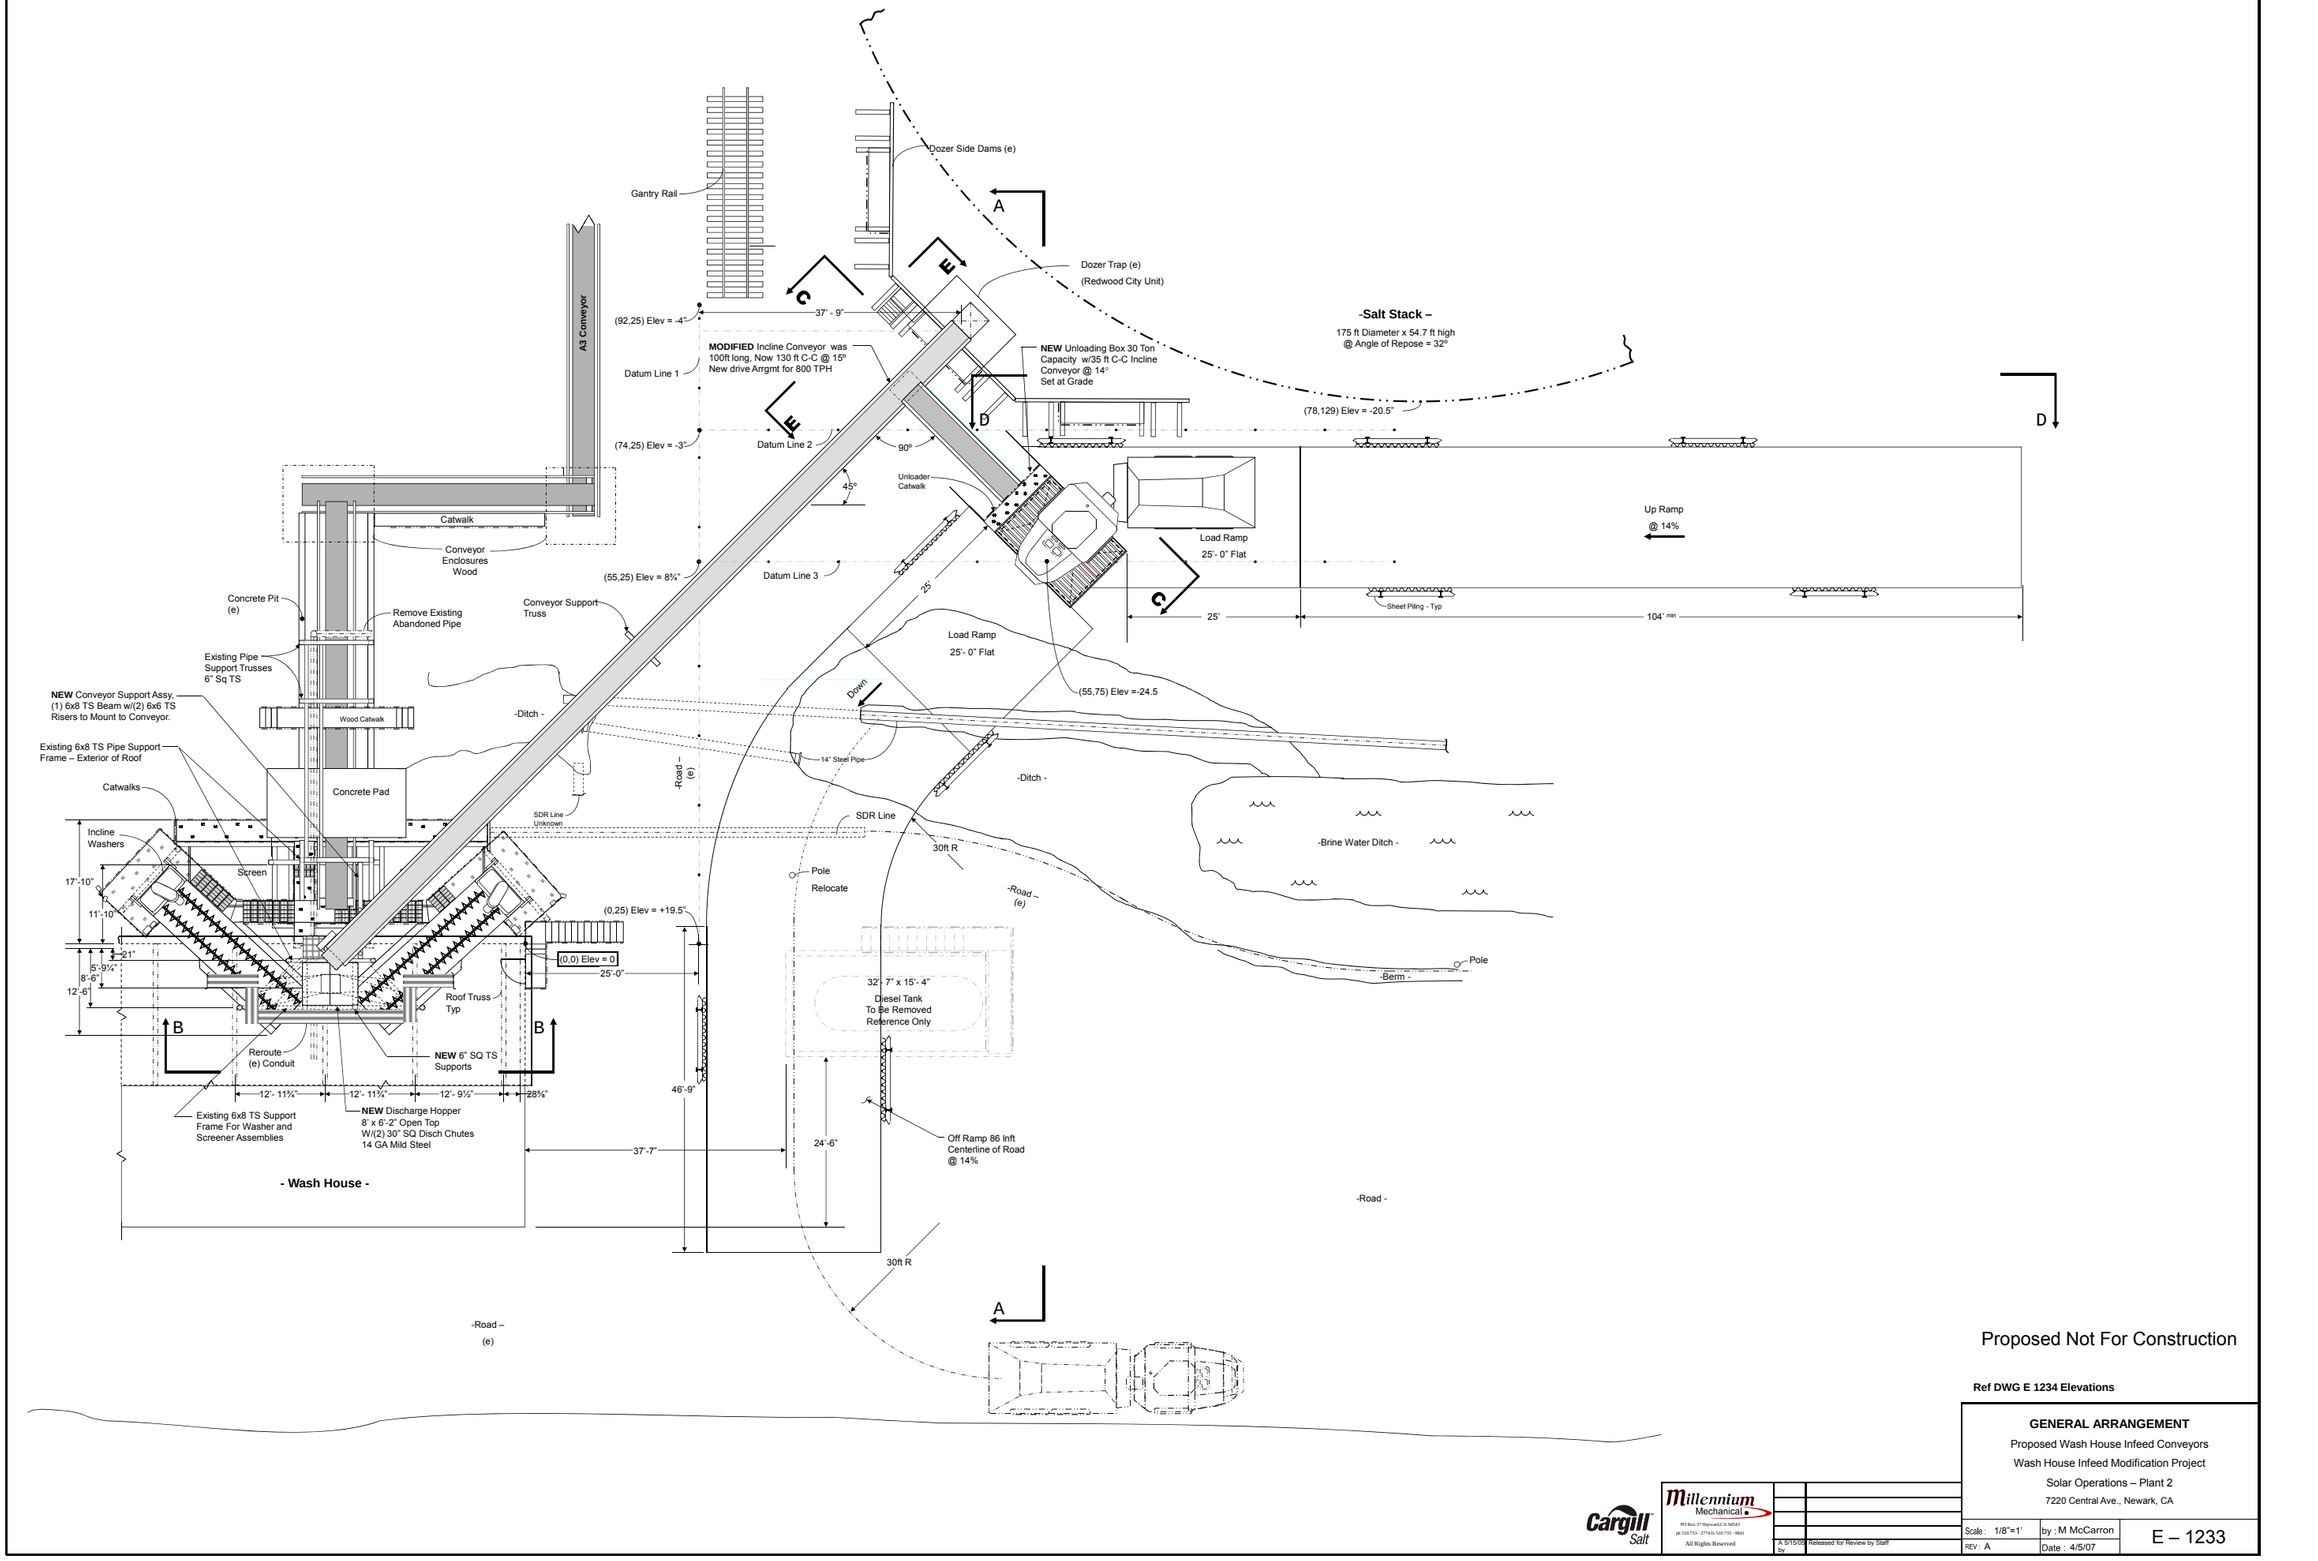

Proposed Not For Construction

Ref DWG E 1234 Elevations

GENERAL ARRANGEMENT

Proposed Wash House Infeed Conveyors

Wash House Infeed Modification Project

Solar Operations – Plant 2

7220 Central Ave., Newark, CA

Cargill Salt

Millennium Mechanical

PO Box 37 Hayward,CA 94543
ph 510 733 - 2774 fx 510 733 - 9841

All Rights Reserved

A 5/15/08	Released for Review by Staff		
Scale : 1/8"=1'	by : M McCarron	E – 1233	
REV : A	Date : 4/5/07		