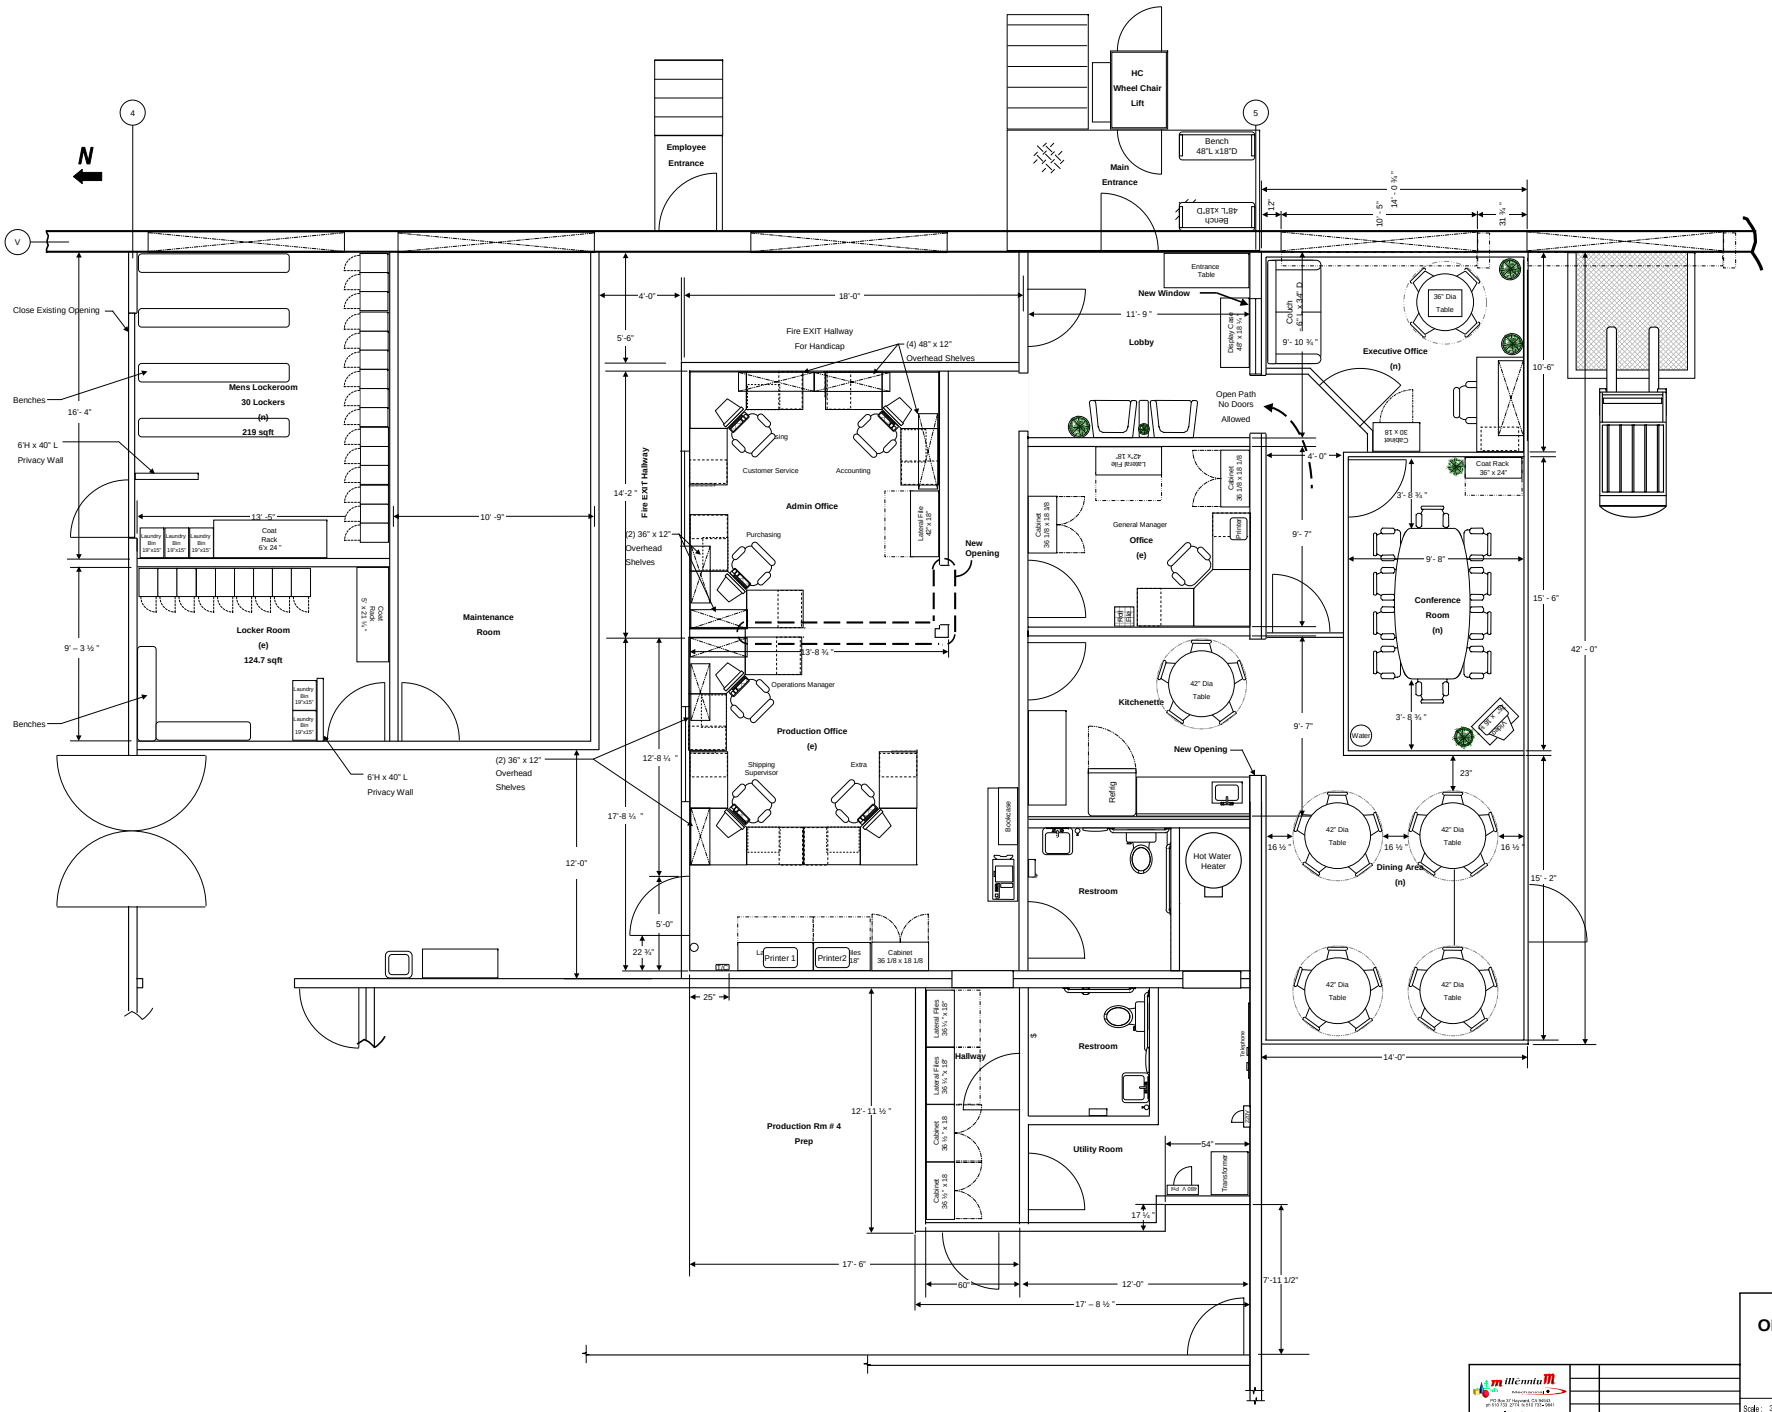

OFFICES & LOCKER ROOMS

SAMPLE

Industrial Architectural Plan

Hayward,CA

Scale : 3/8"=1'	by : M McCarron	E – ARCH
REV : A	Date : 3/31/03	

A 4/3/03 Released for Construction Bid by

Rights Reserved